


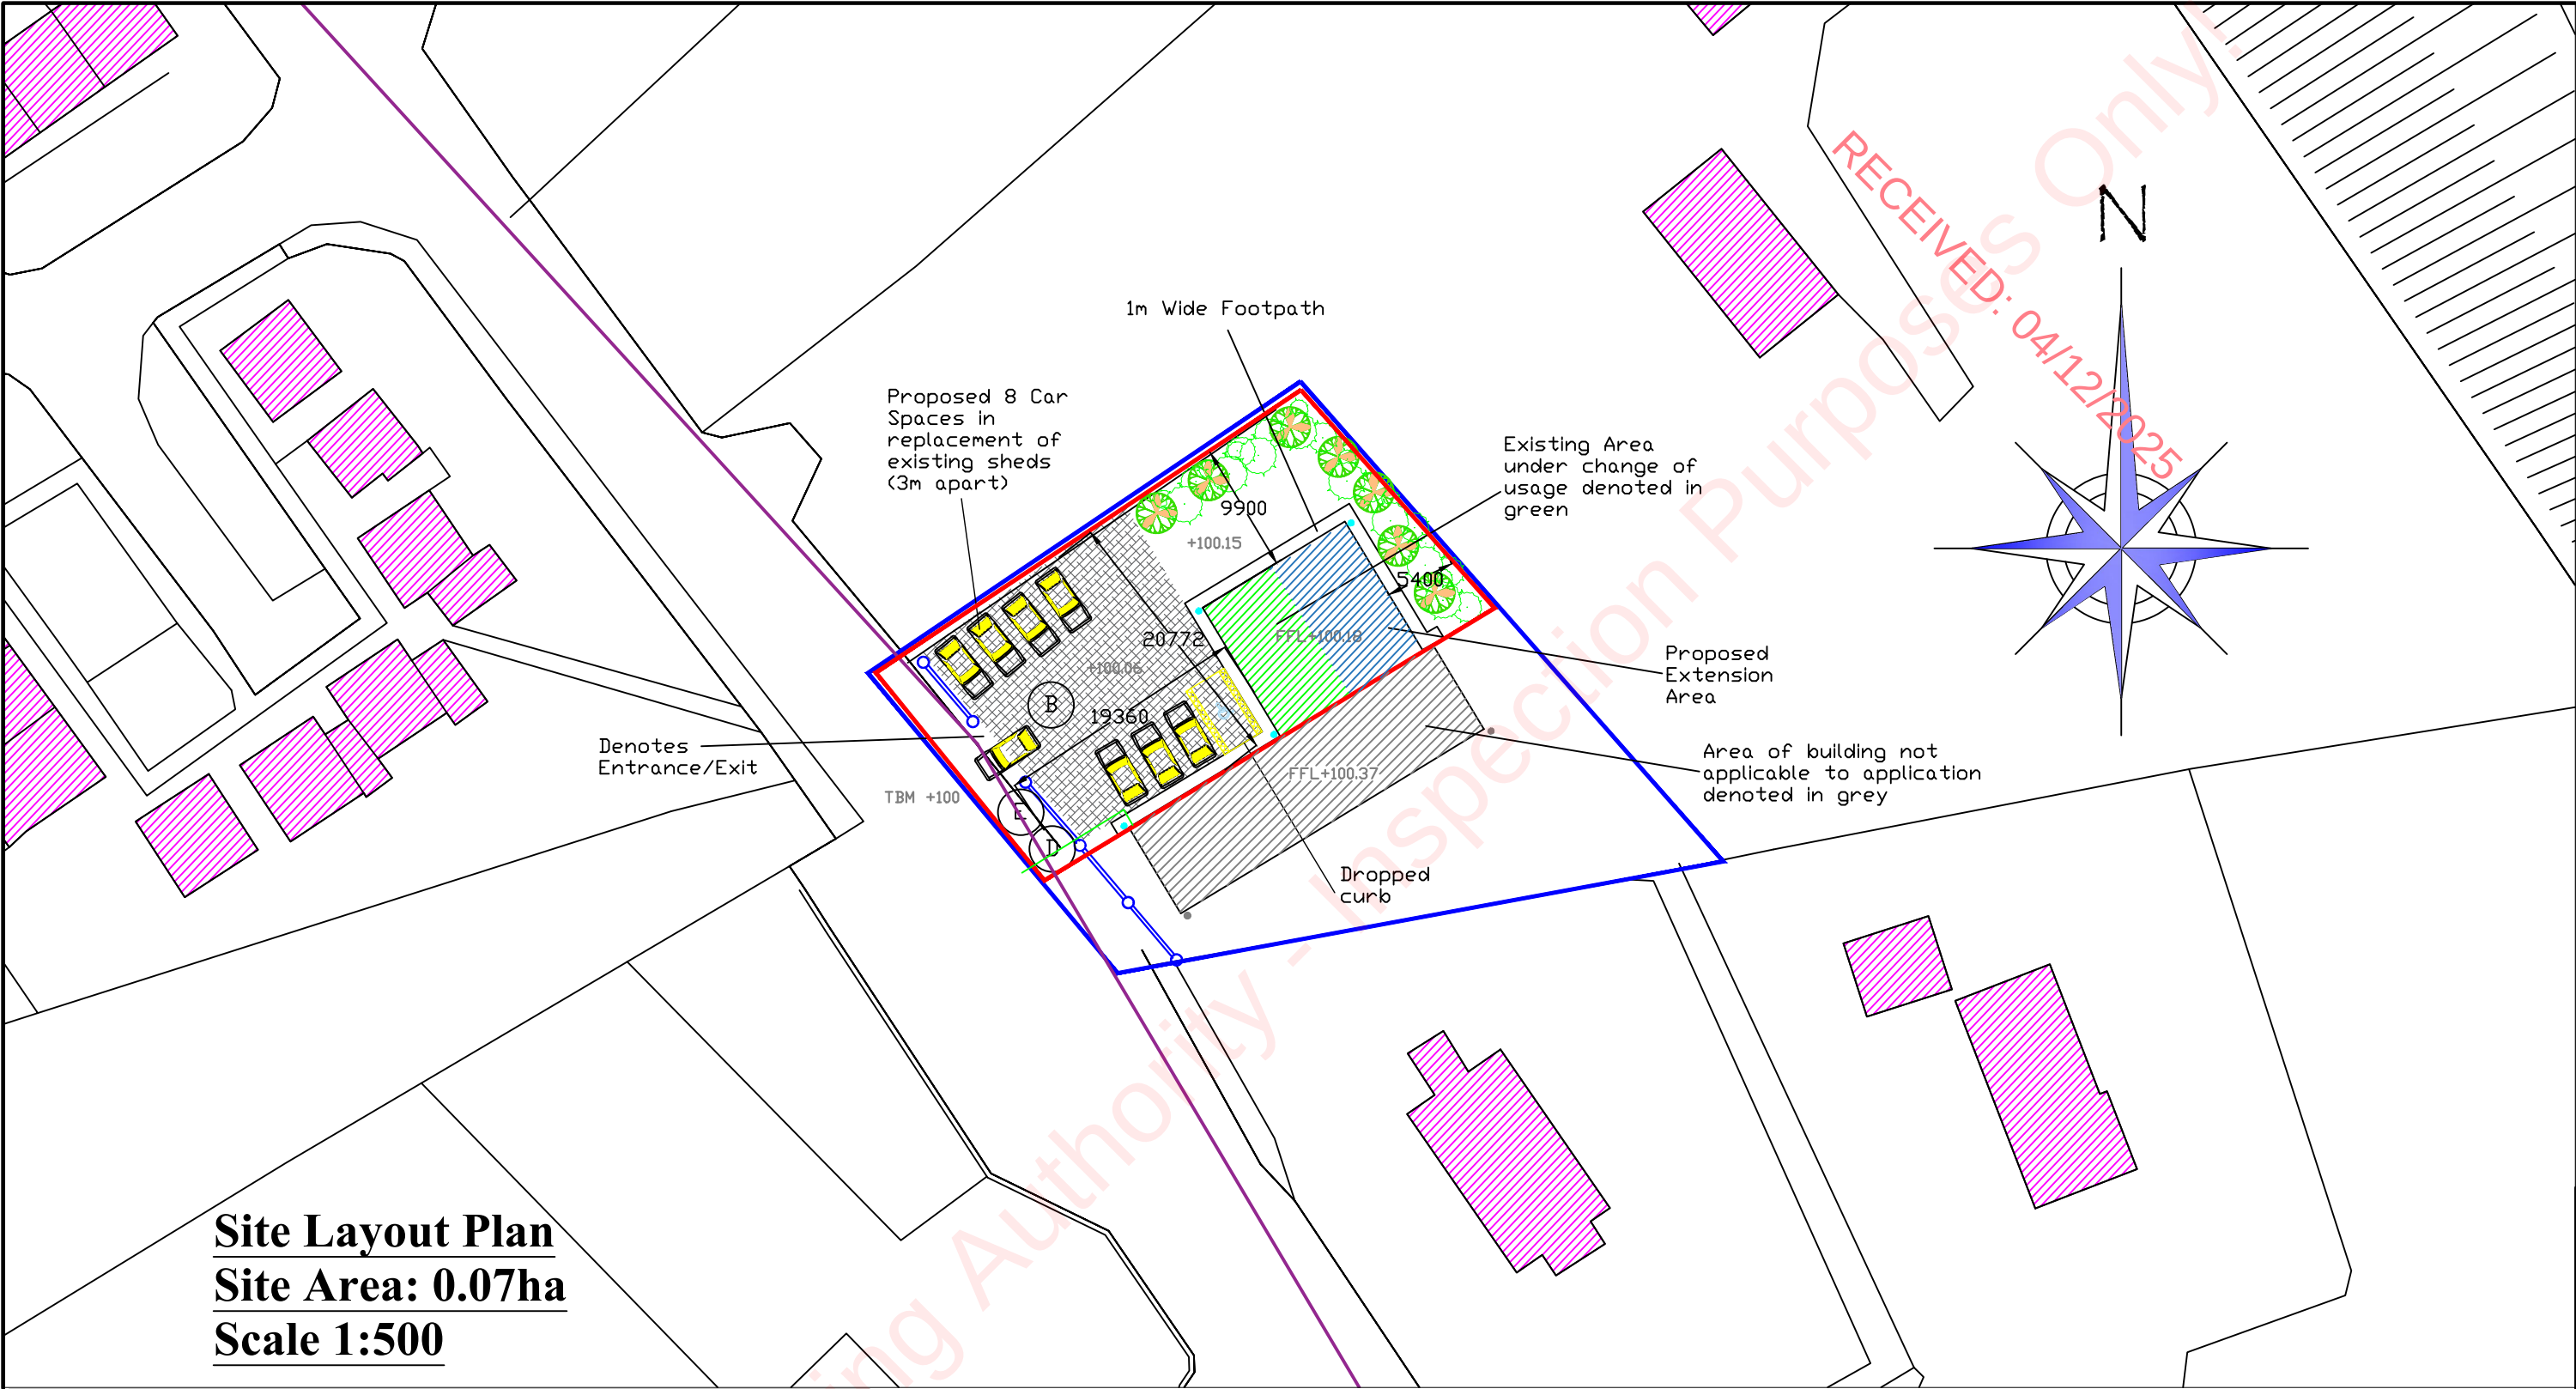

Site Layout Plan
Site Area: 0.07ha
Scale 1:500

Table 1

	Denotes area under change of use
	Denotes proposed extension
	Denotes neighboring buildings
	Denotes area of building not applicable to application
	Denotes surface water gullies
	Denotes driveway
	Denotes site boundary
	Denotes land boundary
	Denotes drainage network
	Denotes sewer network
	Denotes sightlines
	Existing stone faced wall
	Denotes proposed entrance onto publicly maintained rd to provide access to proposed development.
	Proposed connection to public mains water
	Approximate location of site notice

Table 2 - Landscaping Details

	Denotes existing mature tree stand to be retained
	Denotes existing hedgerow to be maintained and retained comprising of Dog Rose (Rosa Canina), Honeysuckle (Lonicera Periclymenum), Hawthorn (Crataegus monogyna) and Bramble (Rubus Fruticosus), Blackthorn (Prunus Spinosus) to be planted and maintained annually (all approx 600mm high sapplings)
	Denotes grouping of approximately 7 year old trees @ 6m centres, 2m in height staked comprising of Rowan (Sorbus aucuparia), Beech (Fagus Sylvatica), Mountain ash (Sorbus aucuparia), and Variegated Sycamore (Acer pseudoplatanus)
	Denotes indigenous native hedgerow comprising of Dog Rose (Rosa Canina), Honeysuckle (Lonicera Periclymenum), Hawthorn (Crataegus monogyna) and Bramble (Rubus Fruticosus), Blackthorn (Prunus Spinosus) to be planted and maintained annually (all approx 600mm high sapplings)
	Denotes groupings of Willow (Salix Spp) which shall be planted around the periphery of the treatment unit in order to aid the soaking of treated effluent @ 1/sq.m (600mm in height)
All planting to take place during 1st planting season ie 1st October to 31st March.	

© This drawing is the copyright of F Davitt Planning & Design Engineers and must not be disclosed to anyone without prior agreement.

Client		Shaun Mc Kenna	
Title		Site Layout	
Designed	EOG	Eng Check	F Davitt
Drawn	EOG	Coordination	
Dwg Check	F Davitt	Approved	F Davitt
Scale	Status	Rev	
1:500	As Shown		
Drawing Number		001	

Rev	Date	Drawn	Description	Ch'k'd
	Nov 25	EOG	Site Lay	FD
Davitt Plan & Design Ltd. Main Street Drumkeerin Co. Leitrim				
Ph/Fax: 071 96 48886 Email: info@davittplanningdesign.ie Web: www.davittplanningdesign.ie				